THE SHED

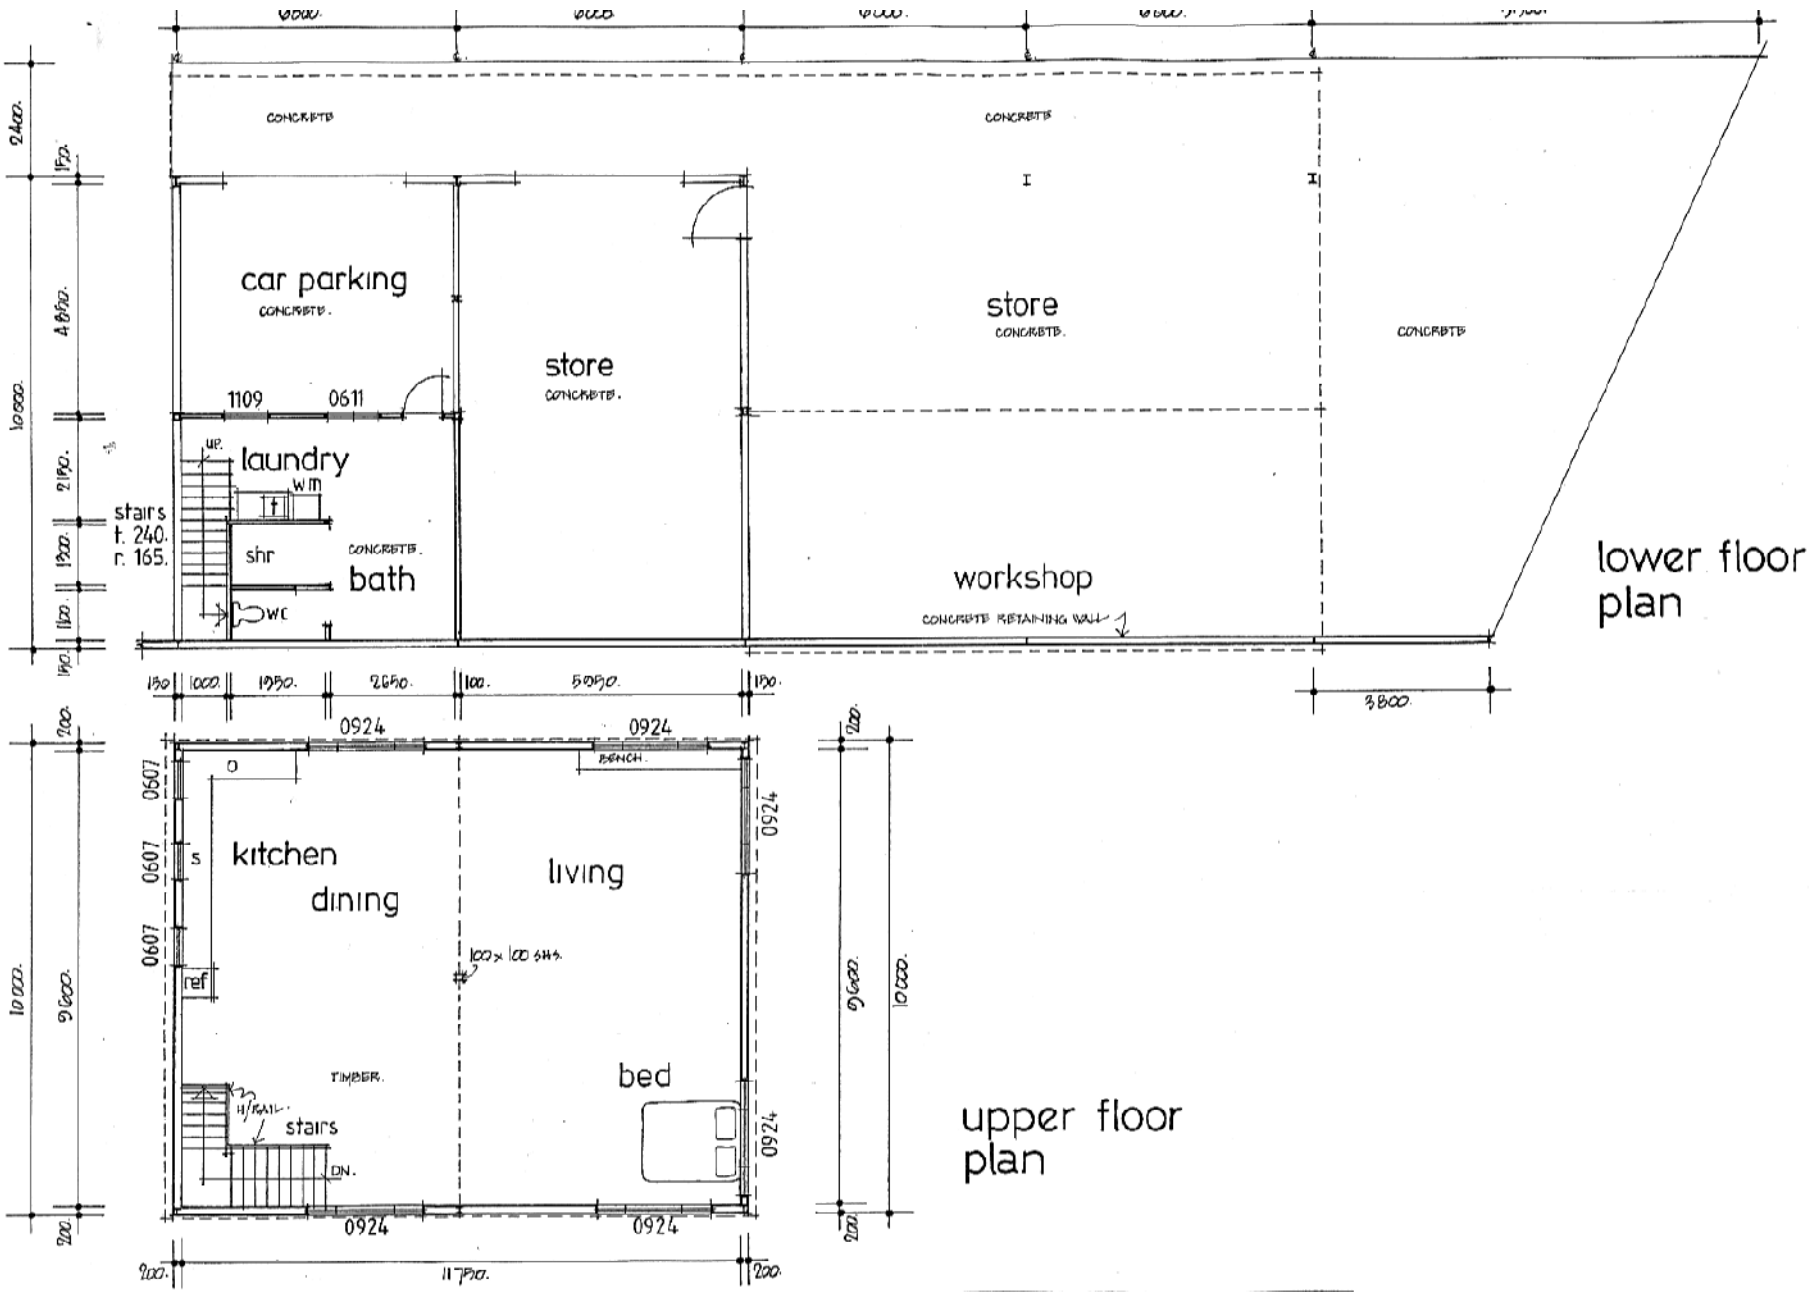
CONCRETE
car parking
CONCRETE.
store
CONCRETE.
store
CONCRETE.
CONCRETE
1109
0611
laundry
WM
stairs
t. 240.
r. 165.
shr
CONCRETE.
bath
WC
workshop
CONCRETE RETAINING WALL
lower floor plan
3800.
0924
0924
BENCH.
kitchen
dining
living
100 x 100 SHS.
ref
TIMBER.
H/RAIL.
stairs
DN.
bed
0924
0924
0924
0924
11750.
upper floor plan